COPYRIGHT © 2014 BAR architects

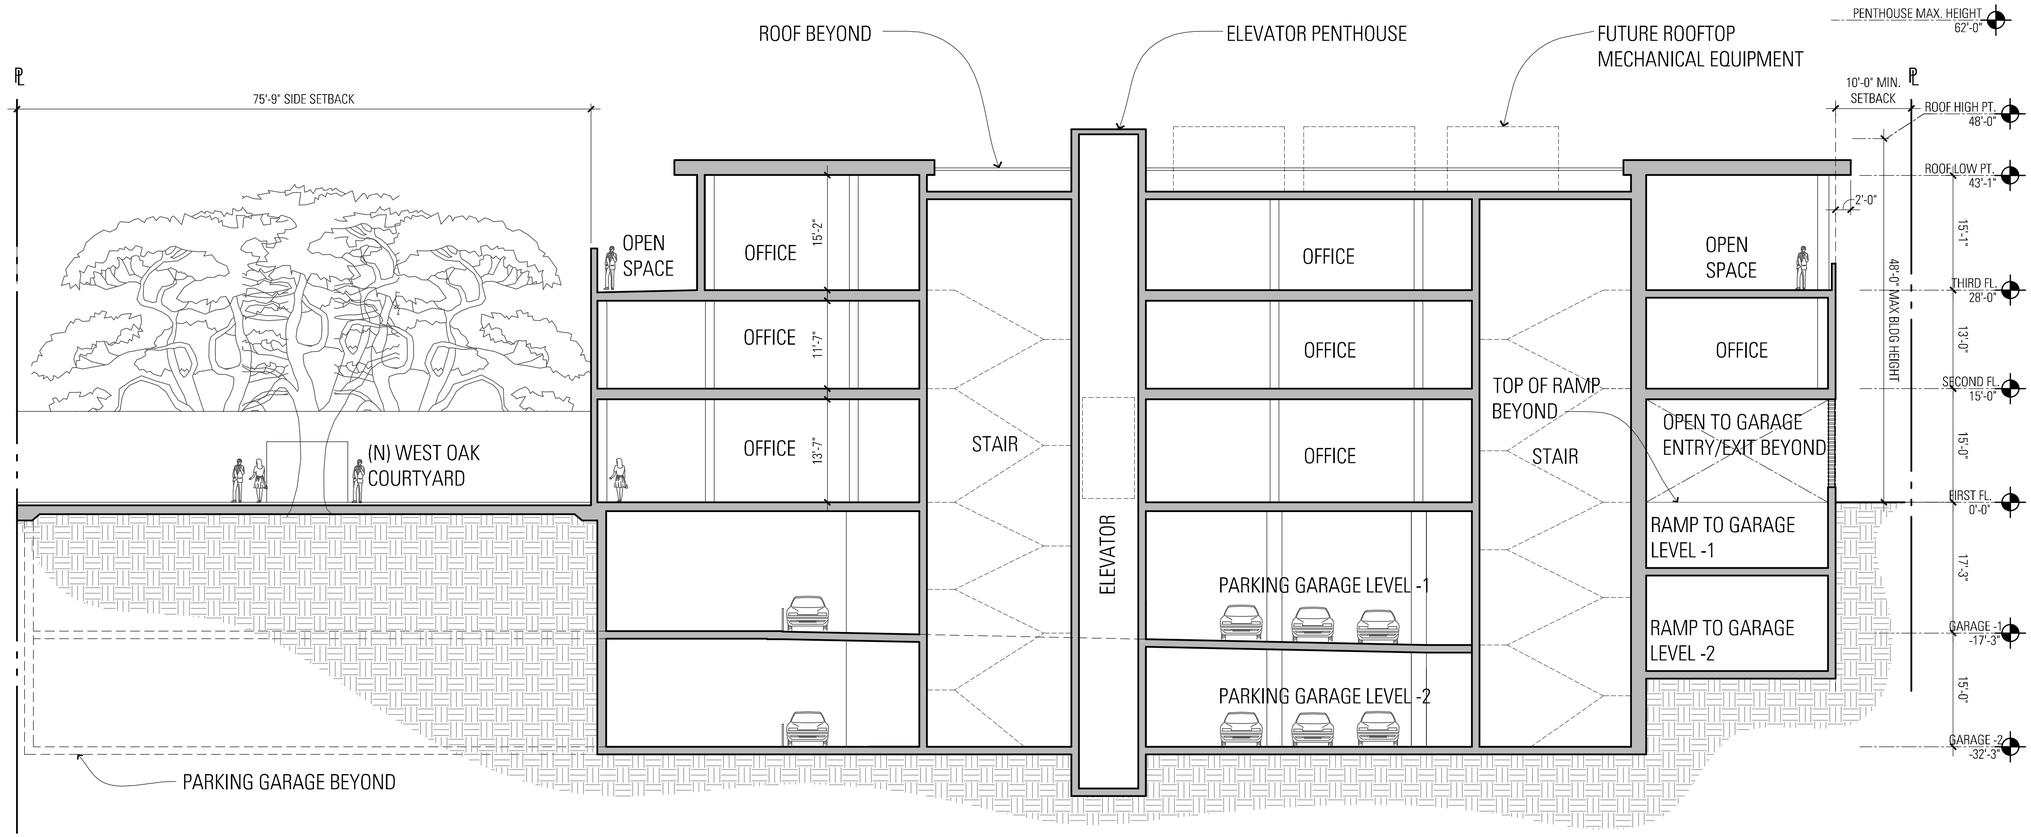

1 LONGITUDINAL SECTION AT VERTICAL CIRCULATION

BUILDING SECTIONS

BAR architects
901 Battery Street, Suite 300 | San Francisco, CA 94111 | 415 293 5700 | www.bararch.com

LANE PARTNERS
644 Menlo Ave, Suite 204 Menlo Park, CA 94025
650.838.0100 650.838.0900 fax

14035 | 12.16.14 | 0 5' 10' 20' 30'

A3-13

[FILE NAME: Z:\14035-AUMA MENLO PARK\ BIM\WIP\SHI-40 CAD-CURRENT\PLOT FILES\14114 PLANNING SUBMITTAL_3.DWG] [TAB: 18_SECT3] [December 18 - Thursday 2014 - 10:08am] [Plotted by: BSCHAEFER] [Pen Setting:] [Unknown]]
[XREF FILE NAME: --1H-MATERIALS LEGEND - 2148B0.TOPO - A0-BLDG-SECT 1 - A0-FP-01 - A0-FP-02 - A0-FP-03 - A0-FP-B - A0-FP-B2 - A0-FP-ROOF - A0-FP-SP - LSP-2160 - LSP-3400 - LSP_GROUNDFLOOR - WV1TYPER - WV1TYPER.000 - WV4ZOPER - WV4ZOPER.000]

COPYRIGHT © 2014 BAR architects

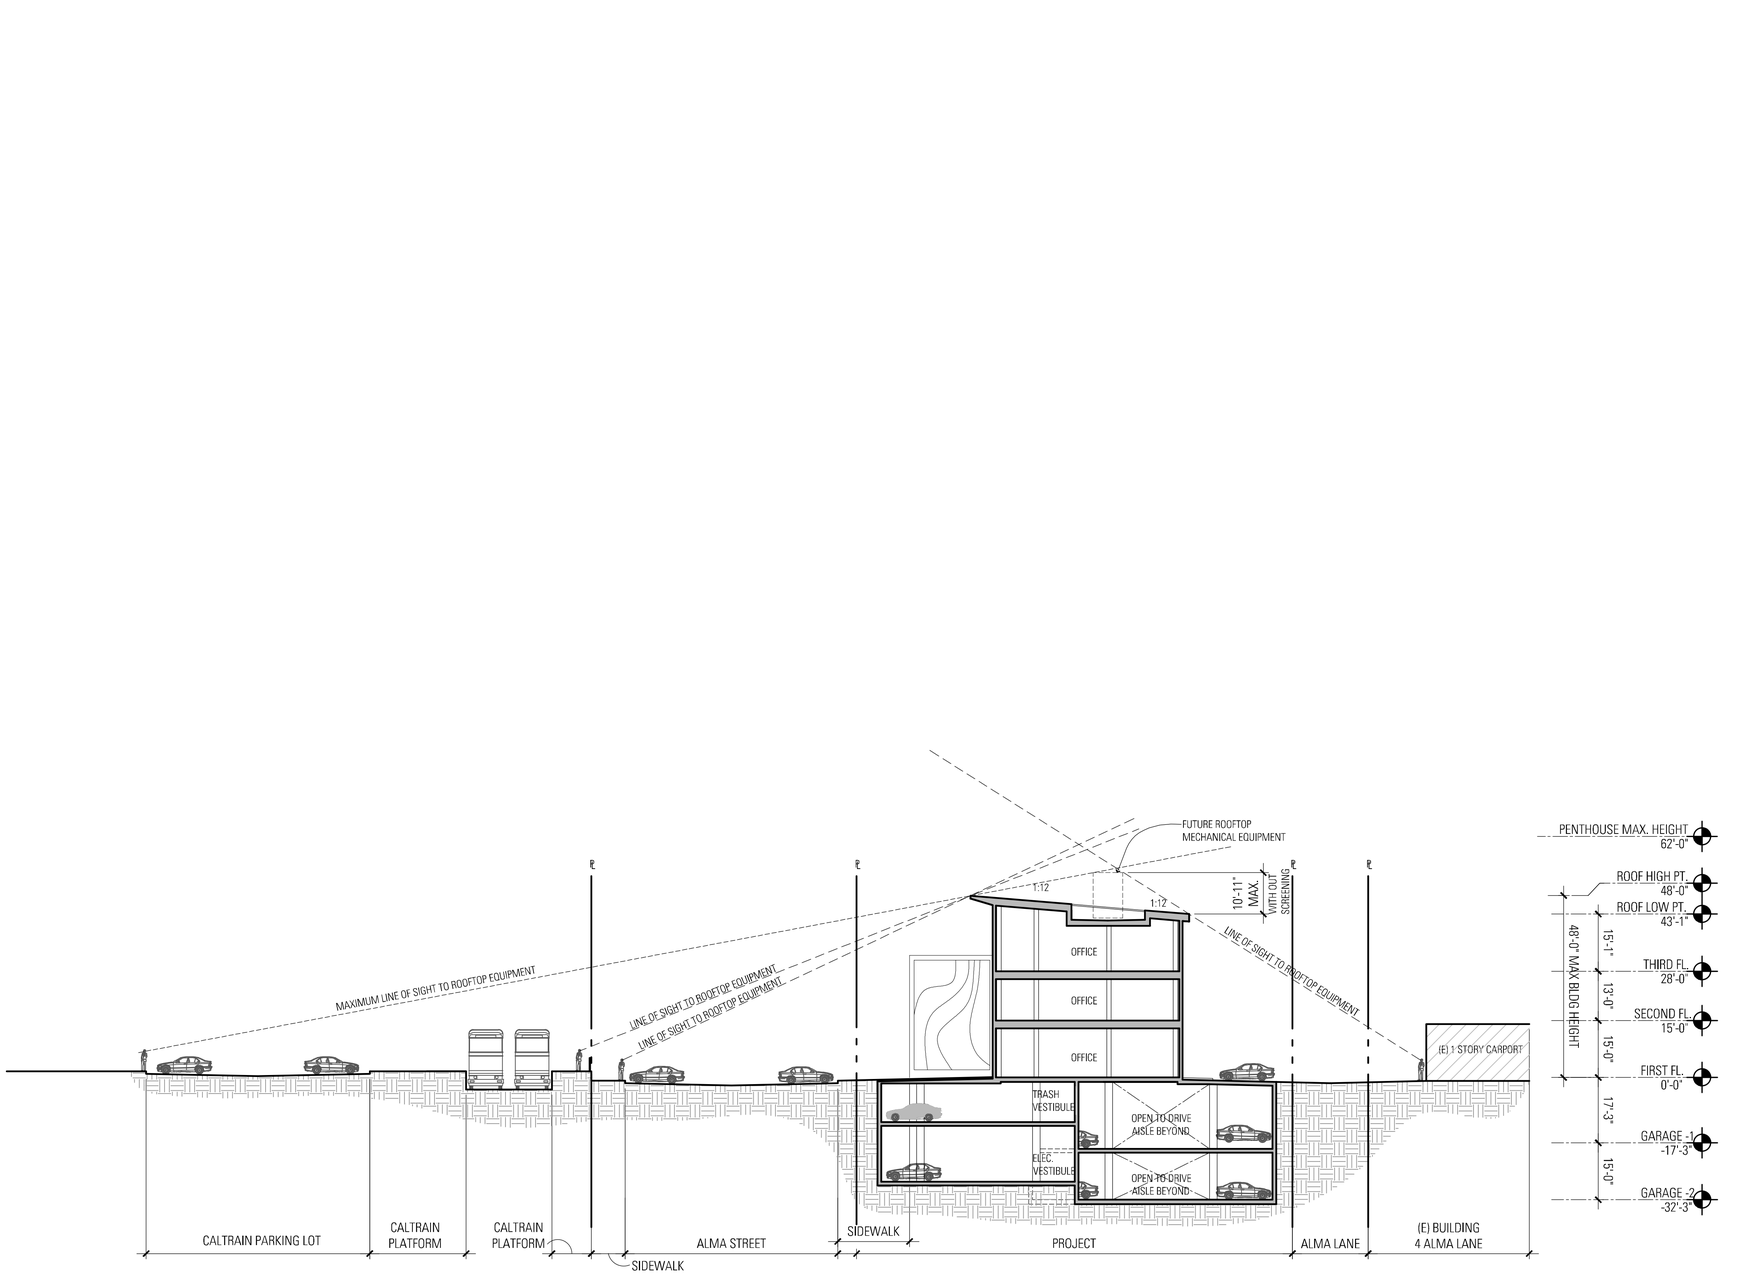

1 SITE SECTION

ALMA STATION | MENLO PARK, CA

SITE SECTION

BAR architects
901 Battery Street, Suite 300 | San Francisco, CA 94111 | 415 293 5700 | www.bararch.com

LANE PARTNERS
644 Menlo Ave, Suite 204 Menlo Park, CA 94025
650.838.0100 650.838.0900 fax

14035 | 12.16.14

0 10' 20' 40' 60'

A3-14

[FILE NAME: - 21-14035-ALMA MENLO PARK\ BIM\WS\06 4D CAD-CURRENT PLOT FILES\14114 PLANNING SUBMITTAL_3.DWG] [TAB: - 19_SITE SECS-STREETSCAPE] [December 18 - Thursday 2014 - 10:08am] [Printed by: BSCHAEFER] [Pen Setting: -] [Unknown] [XREF FILE NAME: - I:\14-MAT\FINALS LEGEND - 21-14035 TOPO - A0-BLDG SECT 1 - A0-FP-01 - A0-FP-02 - A0-FP-03 - A0-FP-B1 - A0-FP-B2 - A0-FP-ROOF - A0-FP-SP - LSP-3RD - LSP-GRD - LSP-SRD - 13_GROUNDFLOOR - WV1TYPE01 - WV1TYPE05 - WV2TYPE05]