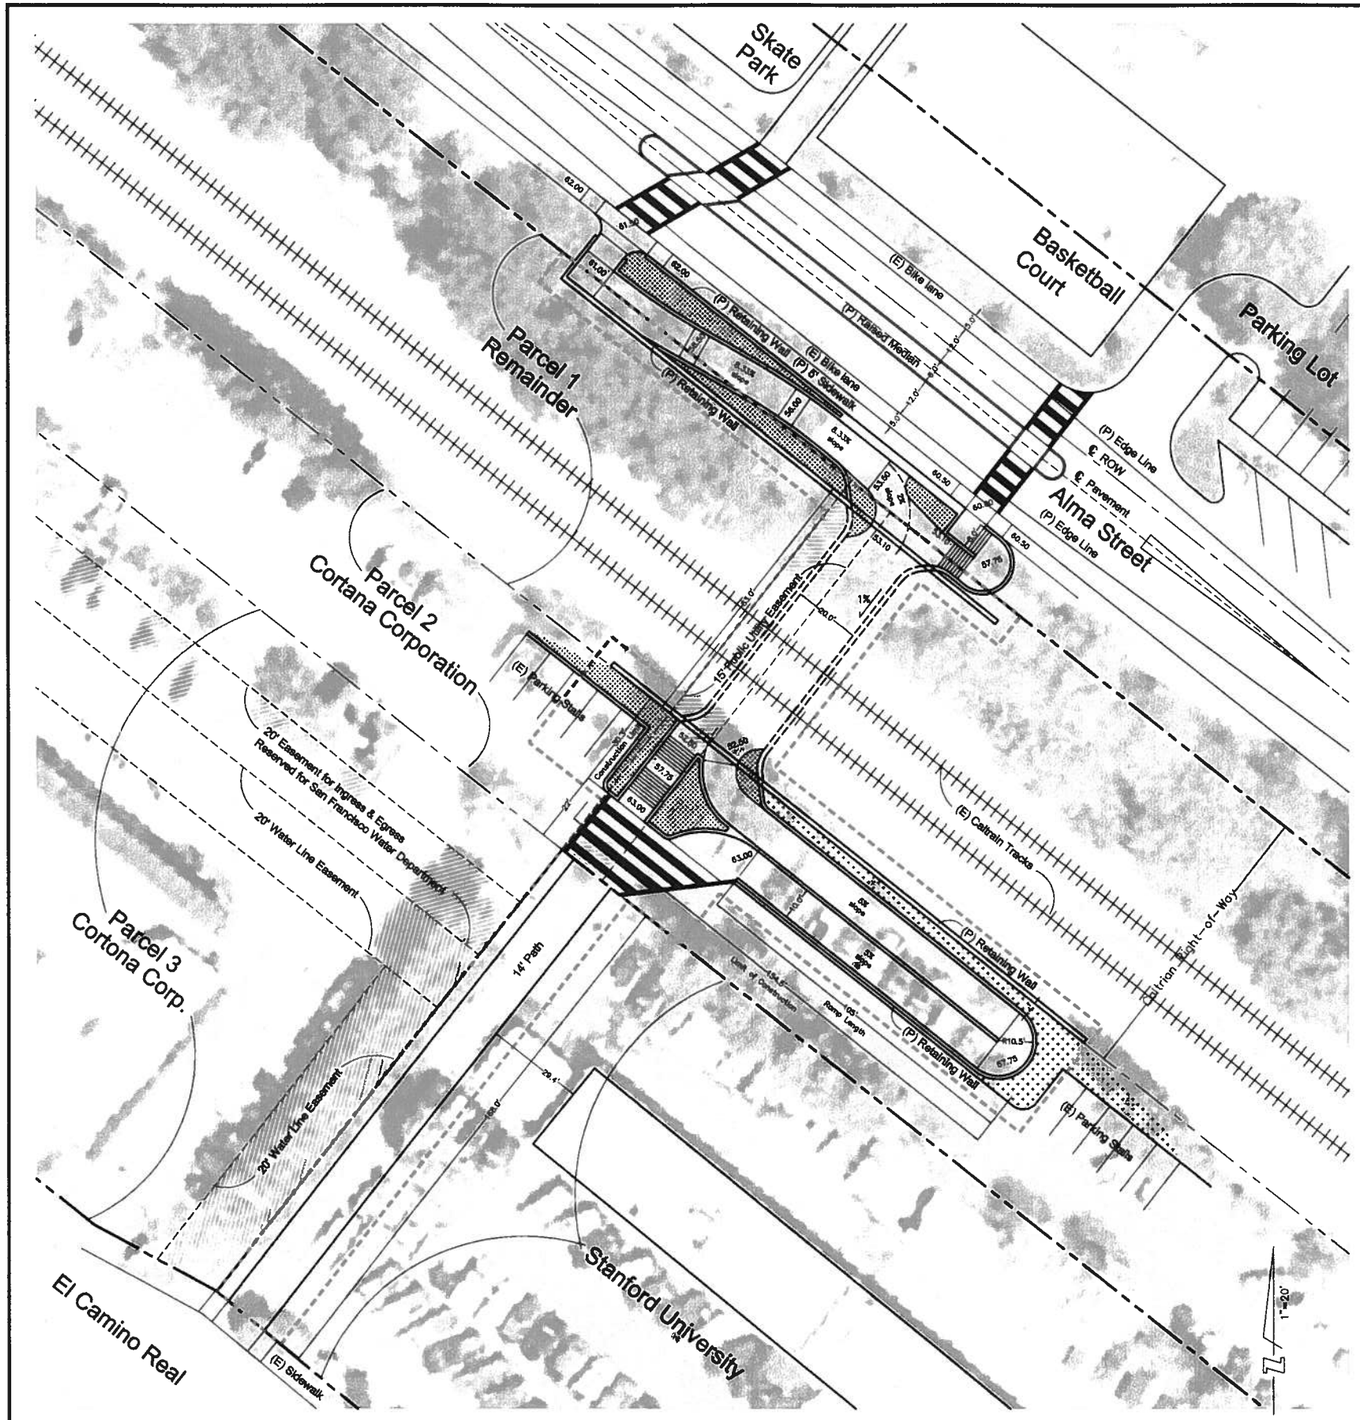

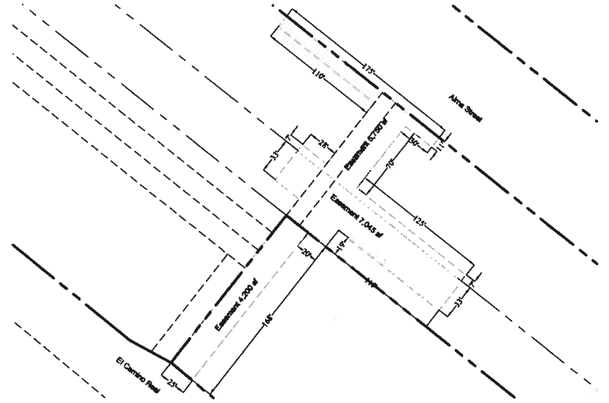

Proposed Easements - ±16,995 sf

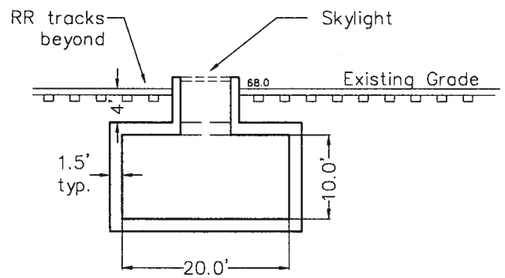

Cross Section through Undercrossing at RR tracks: 1"=8'-0"

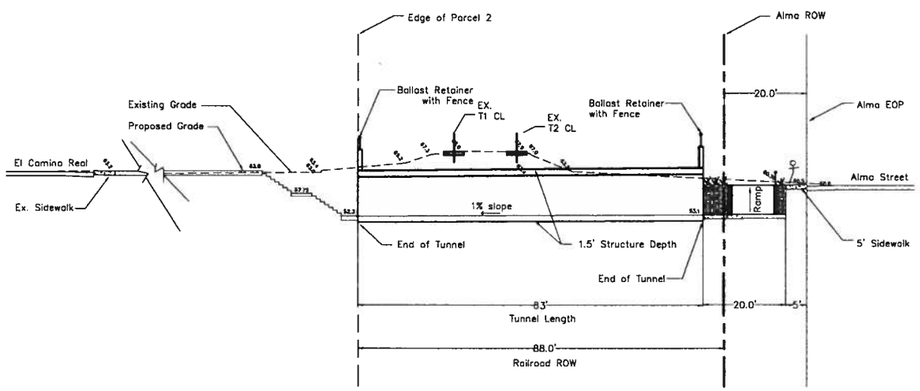

Longitudinal Section through Undercrossing: 1"=16'-0"
Skylights not showm for clarity

Menlo Park Caltrain Undercrossing

alta PLANNING + DESIGN
www.altaplanning.com

Alternative 2
February 9, 2009