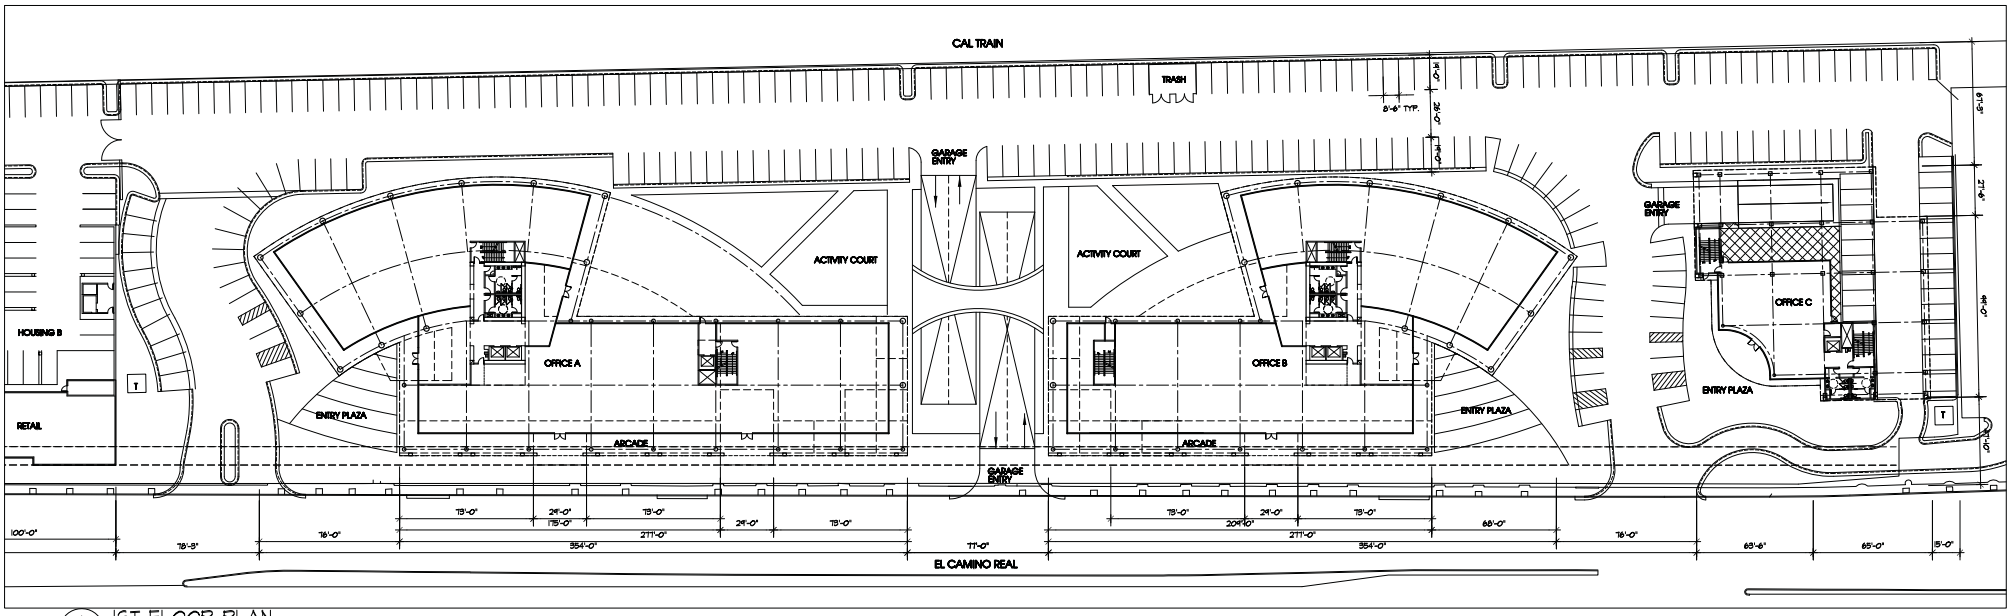

1 A2.1 1ST FLOOR PLAN

SCALE: 1/32" = 1'-0"

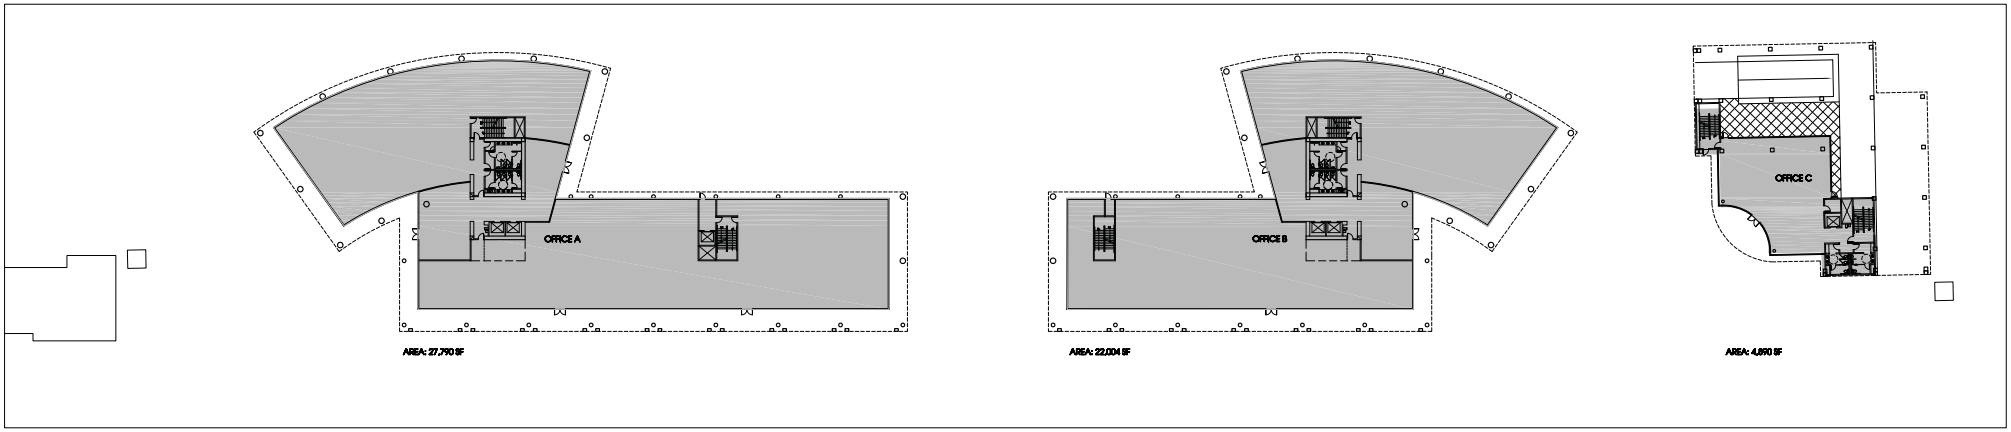

AREA: 27,790 SF

AREA: 22,004 SF

AREA: 4,850 SF

500 EL CAMINO REAL

STANFORD UNIVERSITY

JANUARY 18, 2013

1ST FLOOR PLANS A2.1

DAHLIN group

THE GUZZARDO PARTNERSHIP INC. Landscape Architects - Land Planners

LALDERBAUGH ASSOCIATES Landscape Architecture/Planning

SANDIS CIVIL ENGINEERS SURVEYORS PLANNERS

ArchiRender architects