COPYRIGHT © 2014 BAR architects

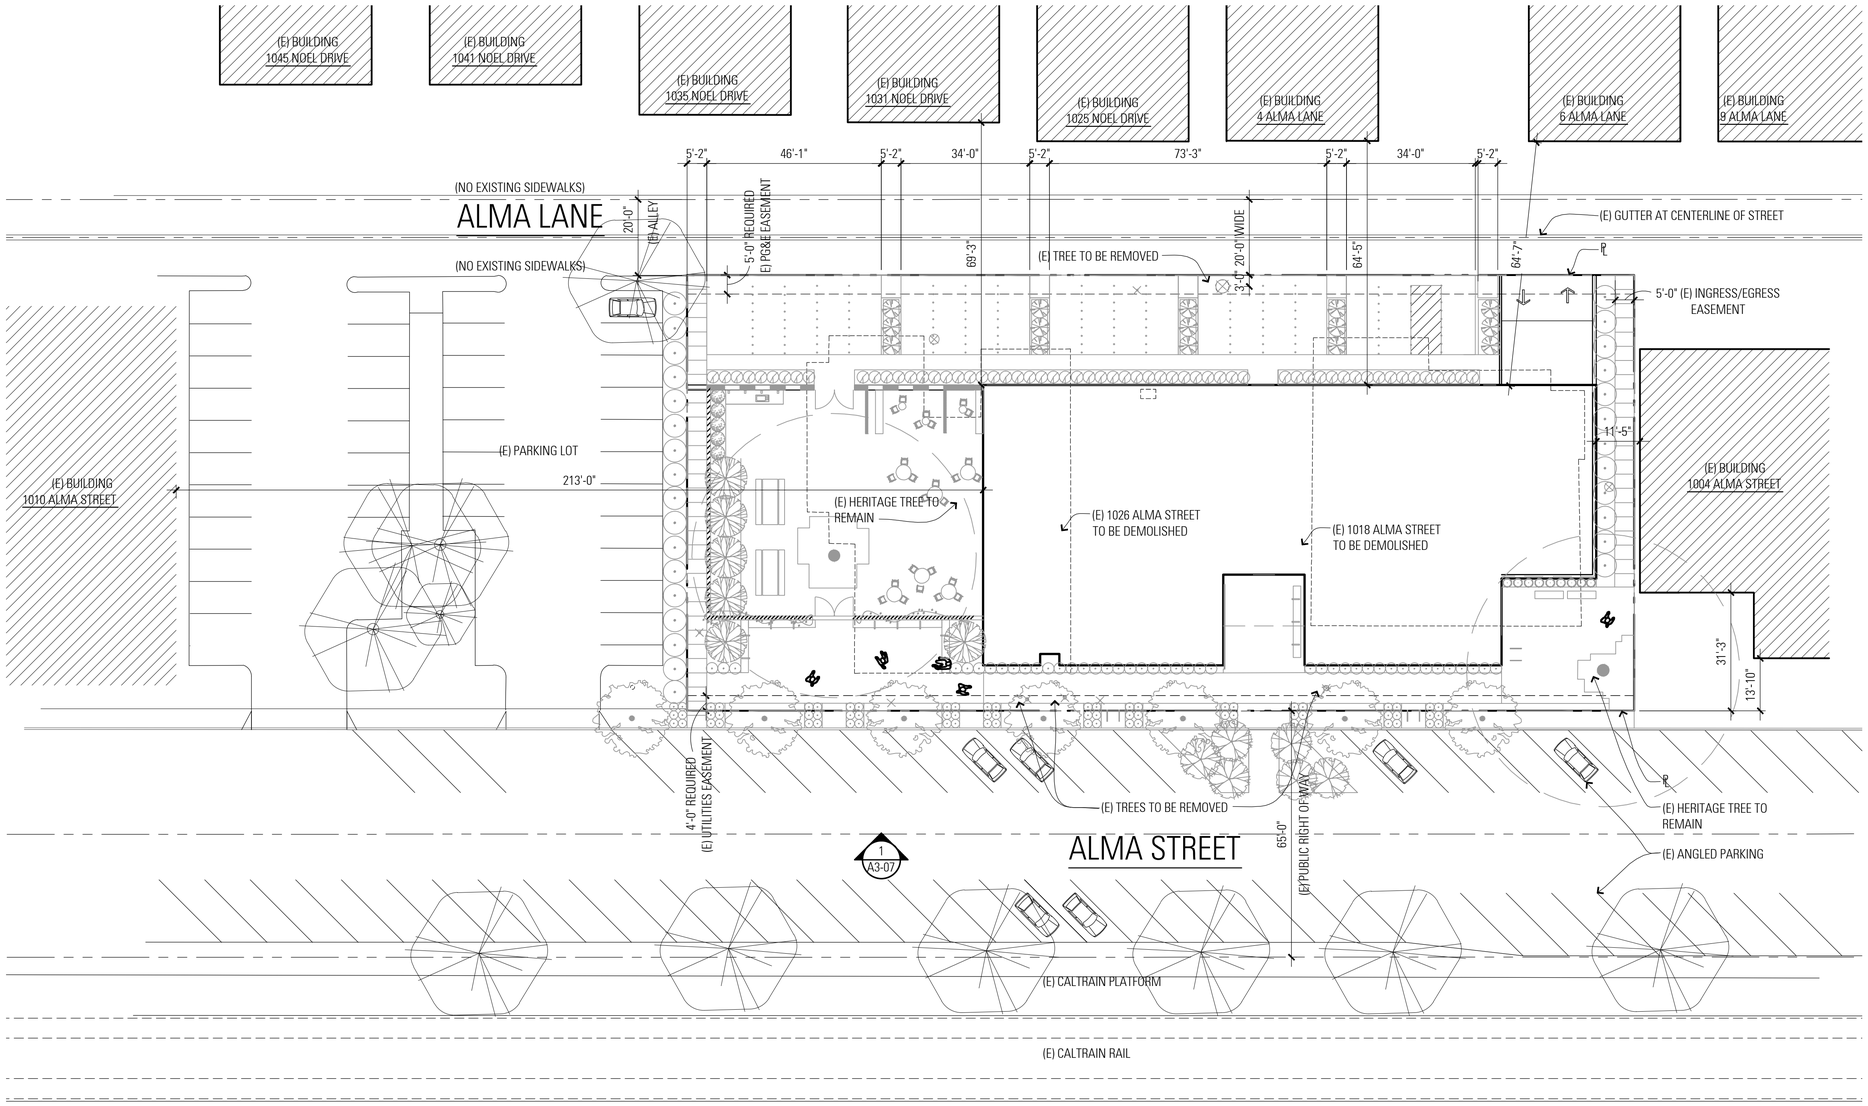

ALMA STATION | MENLO PARK, CA

AREA PLAN

BARarchitects
901 Battery Street, Suite 300 | San Francisco, CA 94111 | 415 293 5700 | www.bararch.com

LANE PARTNERS
644 Menlo Ave, Suite 204 Menlo Park, CA 94025
650.838.0100 650.838.0900 fax

14035 | 12.16.14

0 10' 20' 40' 60'

TRUE N PROJECT N

A1-02

[FILE NAME: Z:\14035 ALMA MENLO PARK\BRAWINGS\4-01 CAD-CURRENT PLOT FILES\14114-PLANNING SUBMITTAL_1.DWG] [7/48 - 3_AREA] [December 18 - Thursday 2014 - 9:59am] [Plotted by: BSSHAEFER] [Pen Setting: Full (085)]
[XREF FILE NAME: - 214000 TOPO: A&A FP-01; A&A FP-SP; LSP_GROUND FLOOR; WYTYPER; WYTYPER.DG; WYTYPER; WYTYPER.DG; W1A2ZPER; W2A2ZPER.DG]